


BUILDING EVACUATION PLAN

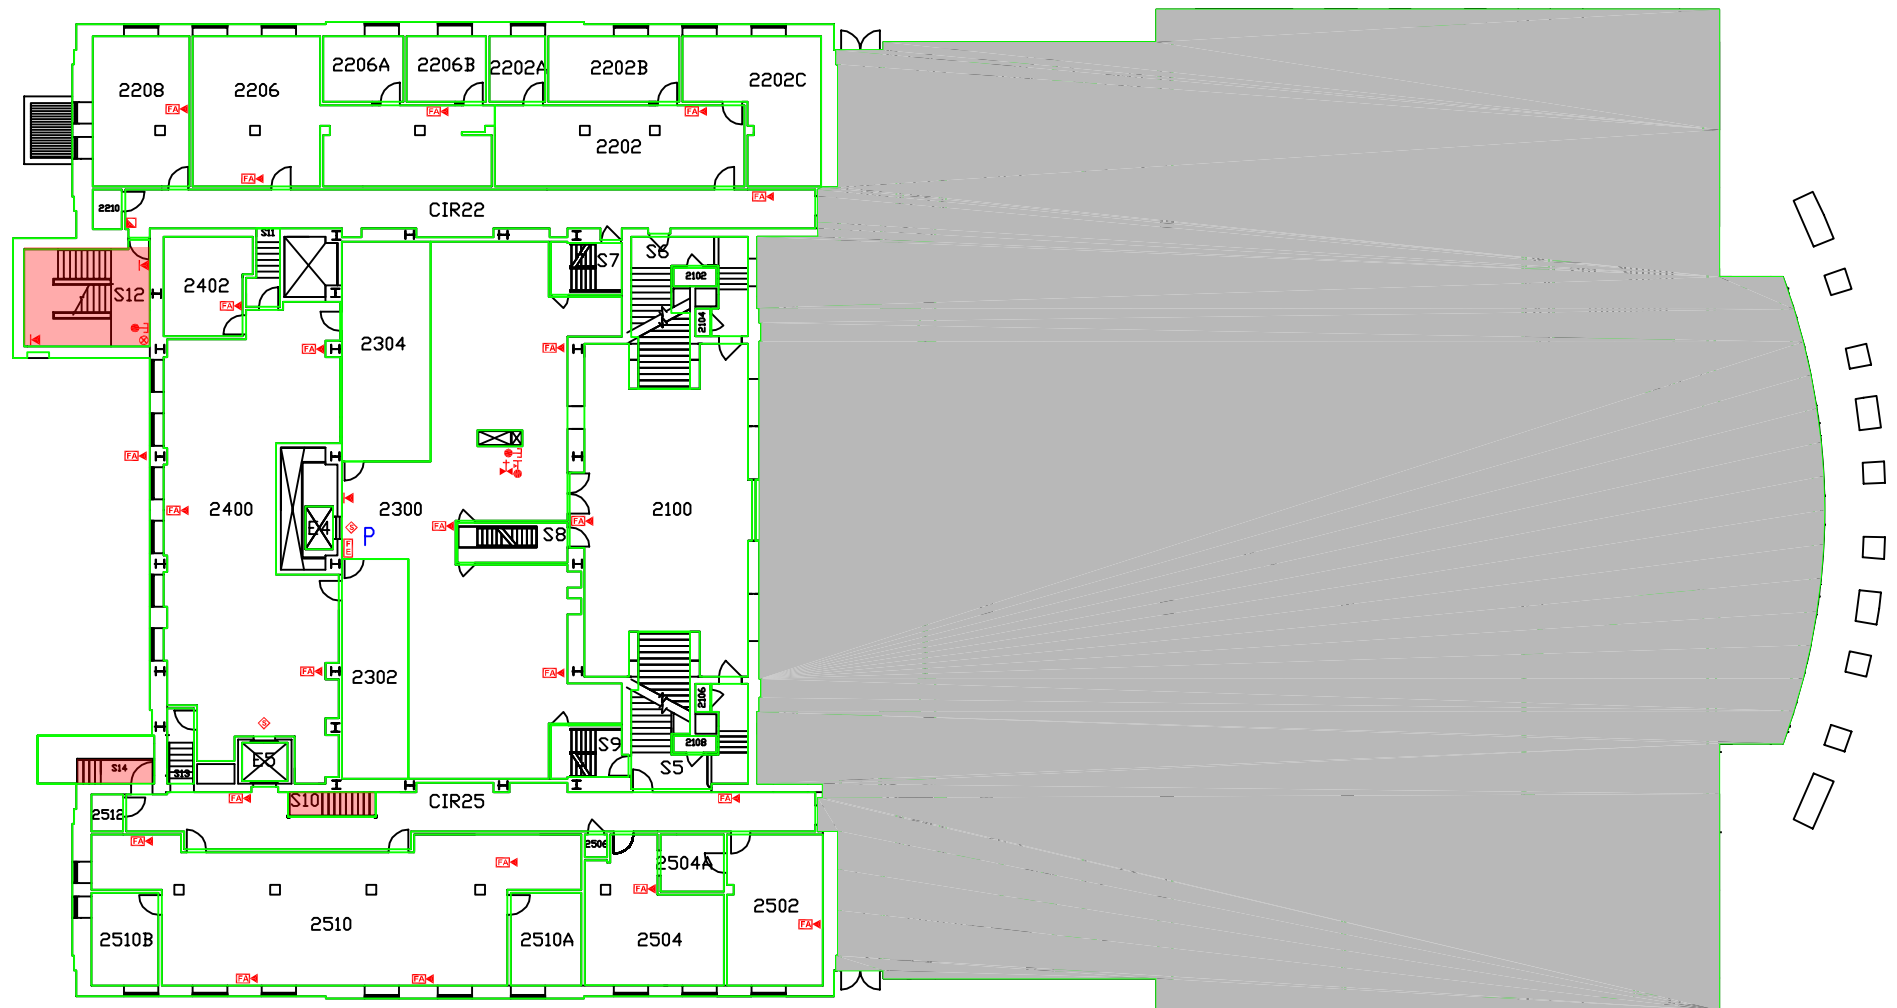

LEGEND

SYMBOLS		
AIR INTAKE		EMERGENCY PHONE
ALARM		FIRE EXTINGUISHER
FIRE ANNUNCIATOR PANEL		SIAMISE VALVE
FIRE ALARM CONTROL PANEL		SMOKE/HEAT DETECTOR
ALARM PULL STATION		FIRE HOSE CONNECTION
CHEMICAL STORAGE		UTILITY DISCONNECT
CHEMICAL WASTE		RISER
EMERGENCY GENERATOR		INSPECTION VALVE
EMERGENCY LIGHTING		TAMPER
EMERGENCY EYEWASH		EMERGENCY SHOWER
FILLS		
AREAS OF SAFE HAVEN		FIRE STAIRS
MECHANICAL ROOMS		PICTURES

CHARLES WISE LIBRARY SECOND FLOOR

IN CASE OF FIRE

1. SOUND ALARM
 2. CALL 9-911
 - A. GIVE NAME OF BUILDING
 - B. GIVE LOCATION
 - C. BE CERTAIN OPERATOR HAS RECEIVED ALL PERTINENT INFORMATION
 3. SHUT DOORS, TURN OFF EQUIPMENT
- EVACUATE THE BUILDING IMMEDIATELY**
DO NOT USE ELEVATORS
4. DO NOT RETURN INSIDE THE BUILDING UNTIL NOTIFIED BY THE AUTHORITY HAVING JURISDICTION