


# BUILDING EVACUATION PLAN

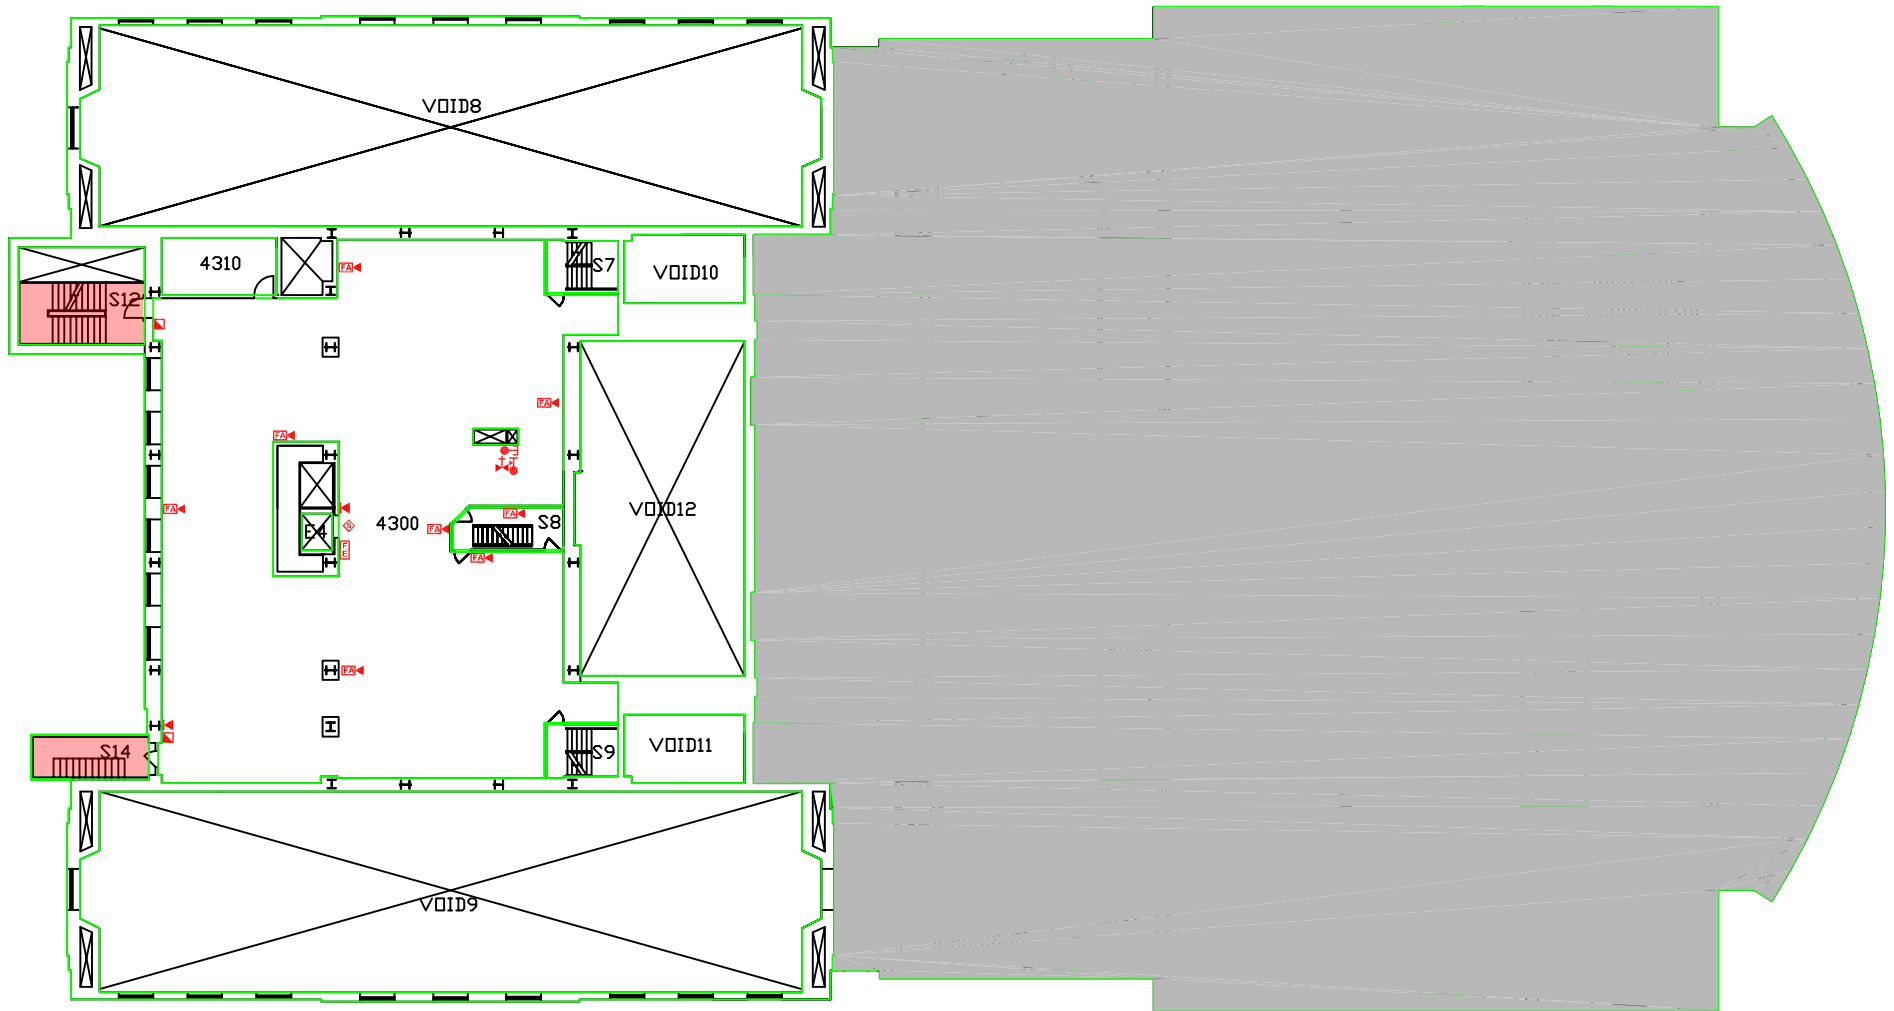

## LEGEND

SYMBOLS	AIR INTAKE	EMERGENCY PHONE	EMERGENCY PHONE
ALARM			
FIRE ANNUNCIATOR PANEL			
FIRE ALARM CONTROL PANEL			
ALARM PULL STATION			
CHEMICAL STORAGE			
CHEMICAL WASTE			
EMERGENCY GENERATOR			
EMERGENCY LIGHTING			
EMERGENCY EYEWASH			
FILLS	AREAS OF SAFE HAVEN	EMERGENCY SHOWER	EMERGENCY SHOWER
MECHANICAL ROOMS			
		FIRE STAIRS	
		PICTURES	

## CHARLES WISE LIBRARY FOURTH FLOOR

## IN CASE OF FIRE

1. SOUND ALARM
2. CALL 9-911
  - A. GIVE NAME OF BUILDING
  - B. GIVE LOCATION
  - C. BE CERTAIN OPERATOR HAS RECEIVED ALL PERTINENT INFORMATION
3. SHUT DOORS, TURN OFF EQUIPMENT  
**EVACUATE THE BUILDING IMMEDIATELY  
DO NOT USE ELEVATORS**
4. DO NOT RETURN INSIDE THE BUILDING UNTIL NOTIFIED BY THE AUTHORITY HAVING JURISDICTION