


BUILDING EVACUATION PLAN

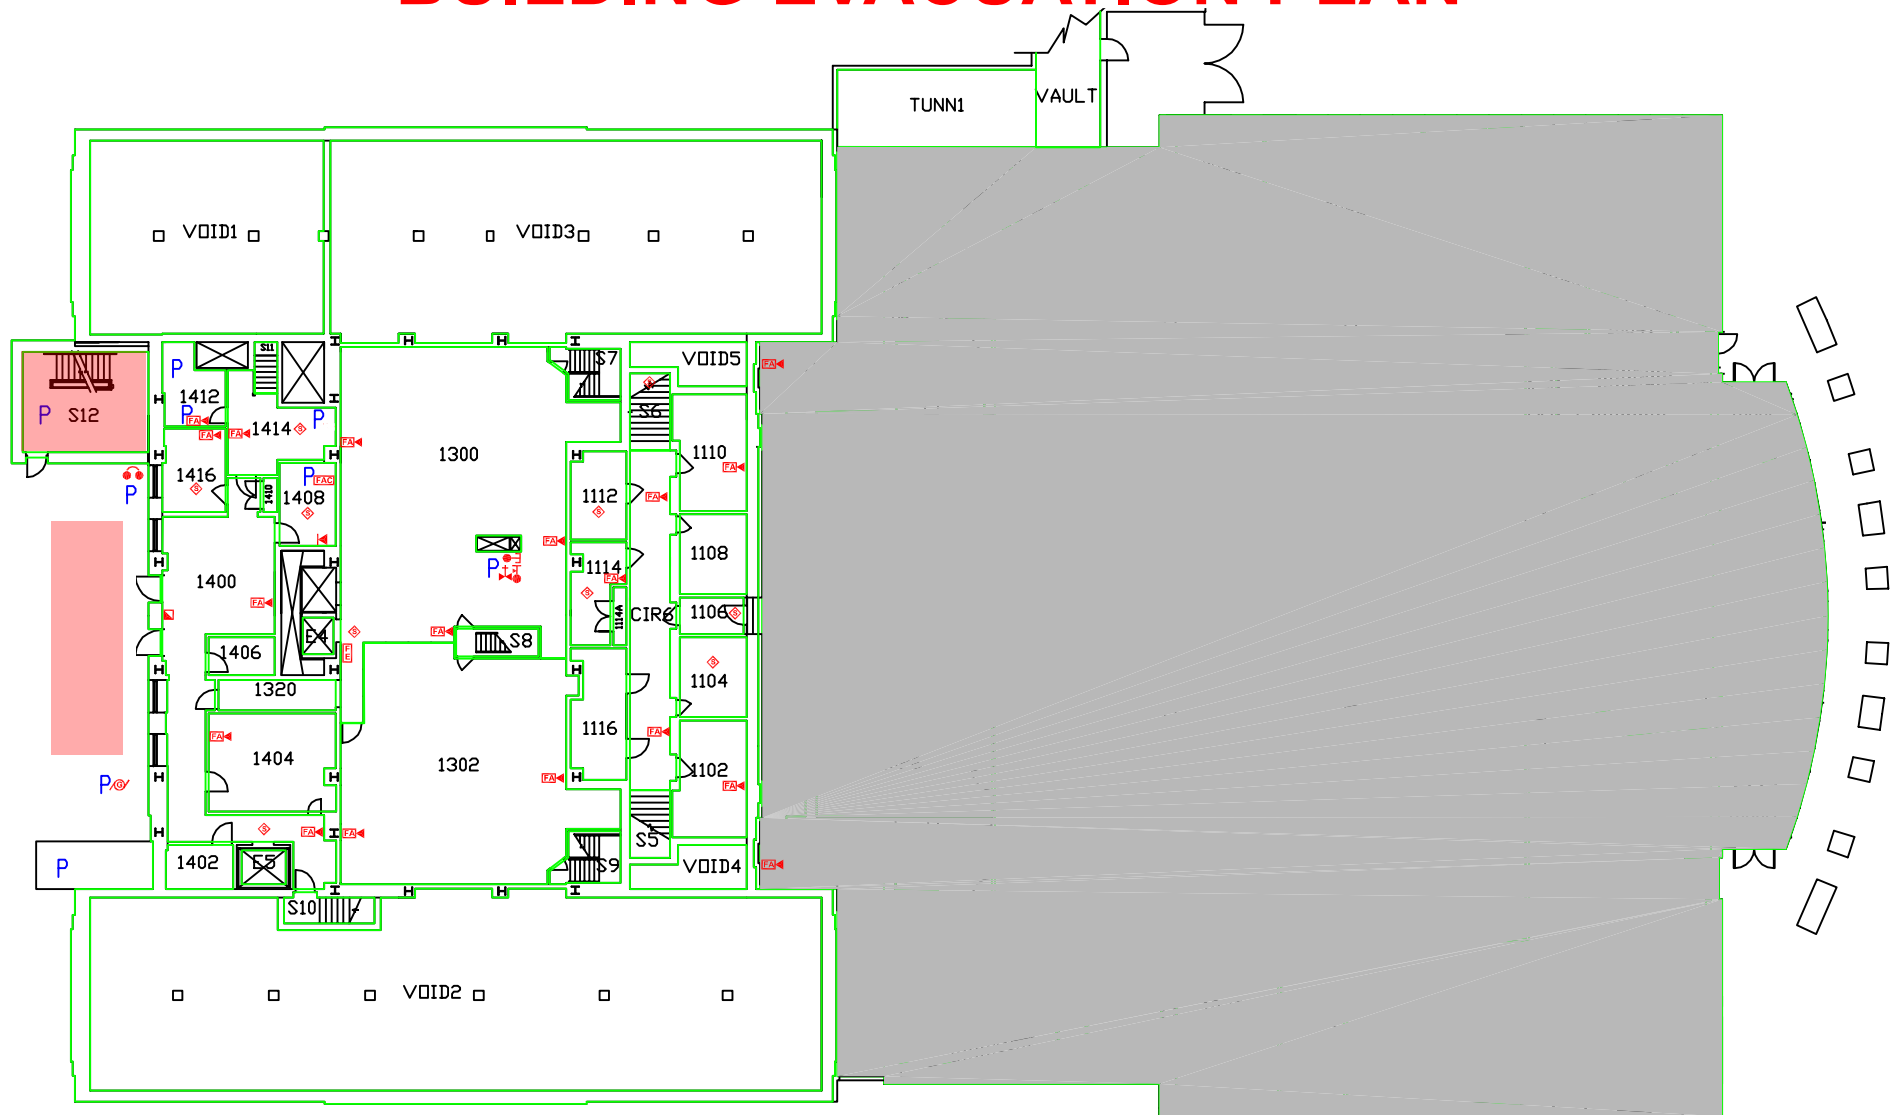

LEGEND

SYMBOLS			
AIR INTAKE		EMERGENCY PHONE	
ALARM		FIRE EXTINGUISHER	
FIRE ANNUNCIATOR PANEL		SIAMISE VALVE	
FIRE ALARM CONTROL PANEL		SMOKE/HEAT DETECTOR	
ALARM PULL STATION		FIRE HOSE CONNECTION	
CHEMICAL STORAGE		UTILITY DISCONNECT	
CHEMICAL WASTE		RISER	
EMERGENCY GENERATOR		INSPECTION VALVE	
EMERGENCY LIGHTING		TAMPER	
EMERGENCY EYEWASH		EMERGENCY SHOWER	
FILLS			
AREAS OF SAFE HAVEN		FIRE STAIRS	
MECHANICAL ROOMS		PICTURES	

CHARLES WISE LIBRARY FIRST FLOOR

IN CASE OF FIRE

1. **SOUND ALARM**
 2. **CALL 9-111**
 - A. **GIVE NAME OF BUILDING**
 - B. **GIVE LOCATION**
 - C. **BE CERTAIN OPERATOR HAS RECEIVED ALL PERTINENT INFORMATION**
 3. **SHUT DOORS, TURN OFF EQUIPMENT**
- EVACUATE THE BUILDING IMMEDIATELY**
DO NOT USE ELEVATORS
4. **DO NOT RETURN INSIDE THE BUILDING UNTIL NOTIFIED BY THE AUTHORITY HAVING JURISDICTION**